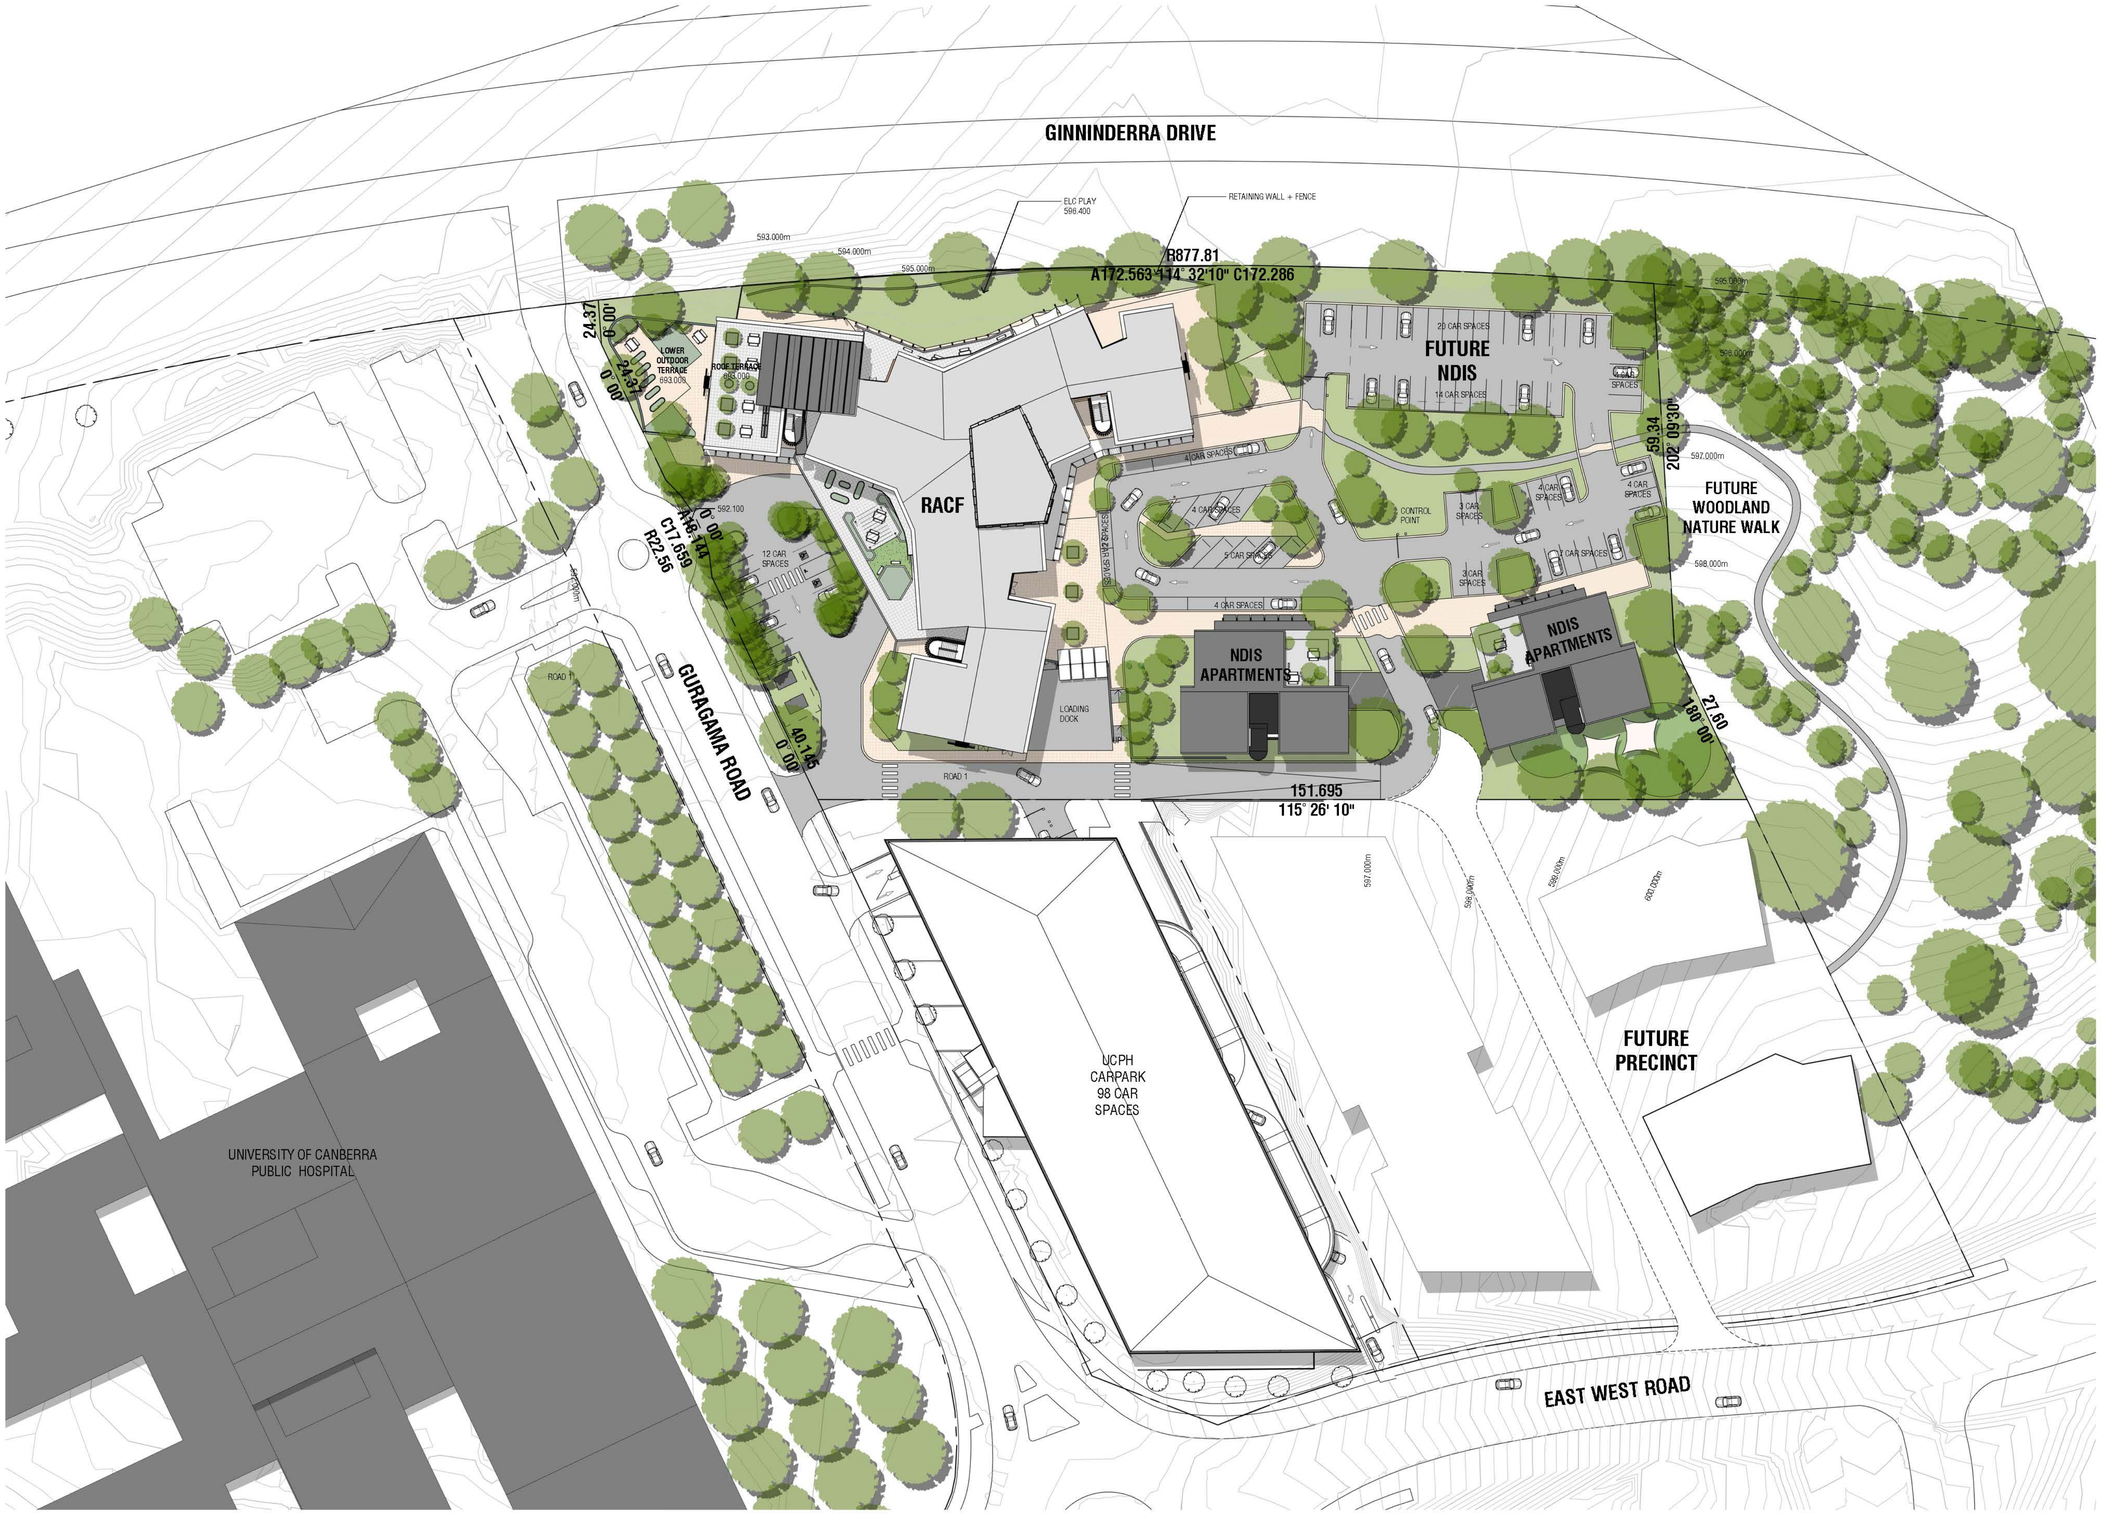

FOR REVIEW

© Copyright

The information and design concepts contained herein are submitted on the understanding that they remain the property of AMC Architecture Pty Ltd ACN 002 70 128 and are not to be used or copied without their permission.

N

3	FOR PRE-APPLICATION MEETING	10-01-2018
2	FOR CLIENT APPROVAL	20-12-2017
1	ISSUE FOR INFOMATION	14-12-2017

Amendments

Client

MORAN Health Care Group

AMC ARCHITECTURE+

Unit 2 8-10 Hobart Place
Canberra City ACT 2600
T 02 6257 3222
AMCARCHITECTURE.COM.AU

Project

MORAN
MORAN HEALTH CLUSTER
UNIVERSITY OF CANBERRA

Drawing

SITE PLAN

Scale	Project Number		Drawing No.
As indicated @ A1	14.83		DA100
	Drawn	Checked	
	AH/SW	CP	

Plot Date: 18/01/2018 1:29:52 PM

© Copyright

The information and design concepts contained herein are submitted on the understanding that they remain the property of AMC Architecture Pty Ltd ACN 062 70 109 and are not to be used or copied without their permission.

PRELIMINARY

1 ISSUE TO REDHUB FOR INFORMATION 09-02-2018

Amendments

Client

MORAN Health Care Group

AMC ARCHITECTURE

Unit 2 8-10 Hobart Place
Canberra City ACT 2600
t 02 6257 3222
AMCARCHITECTURE.COM.AU

Project

MORAN HEALTH CARE
HEALTH CLUSTER - UNIVERSITY OF CANBERRA
BLOCK 9, SECTION 3, BRUCE

Drawing

LEVEL 1 FLOOR PLAN (PUBLIC NOTIFICATION)

Scale	Project Number	Drawing No.
1 : 250 @ A1	14.83	DA221
	Drawn: AH/SW · Checked: CP	

Plot Date: 8/02/2018 5:03:58 PM

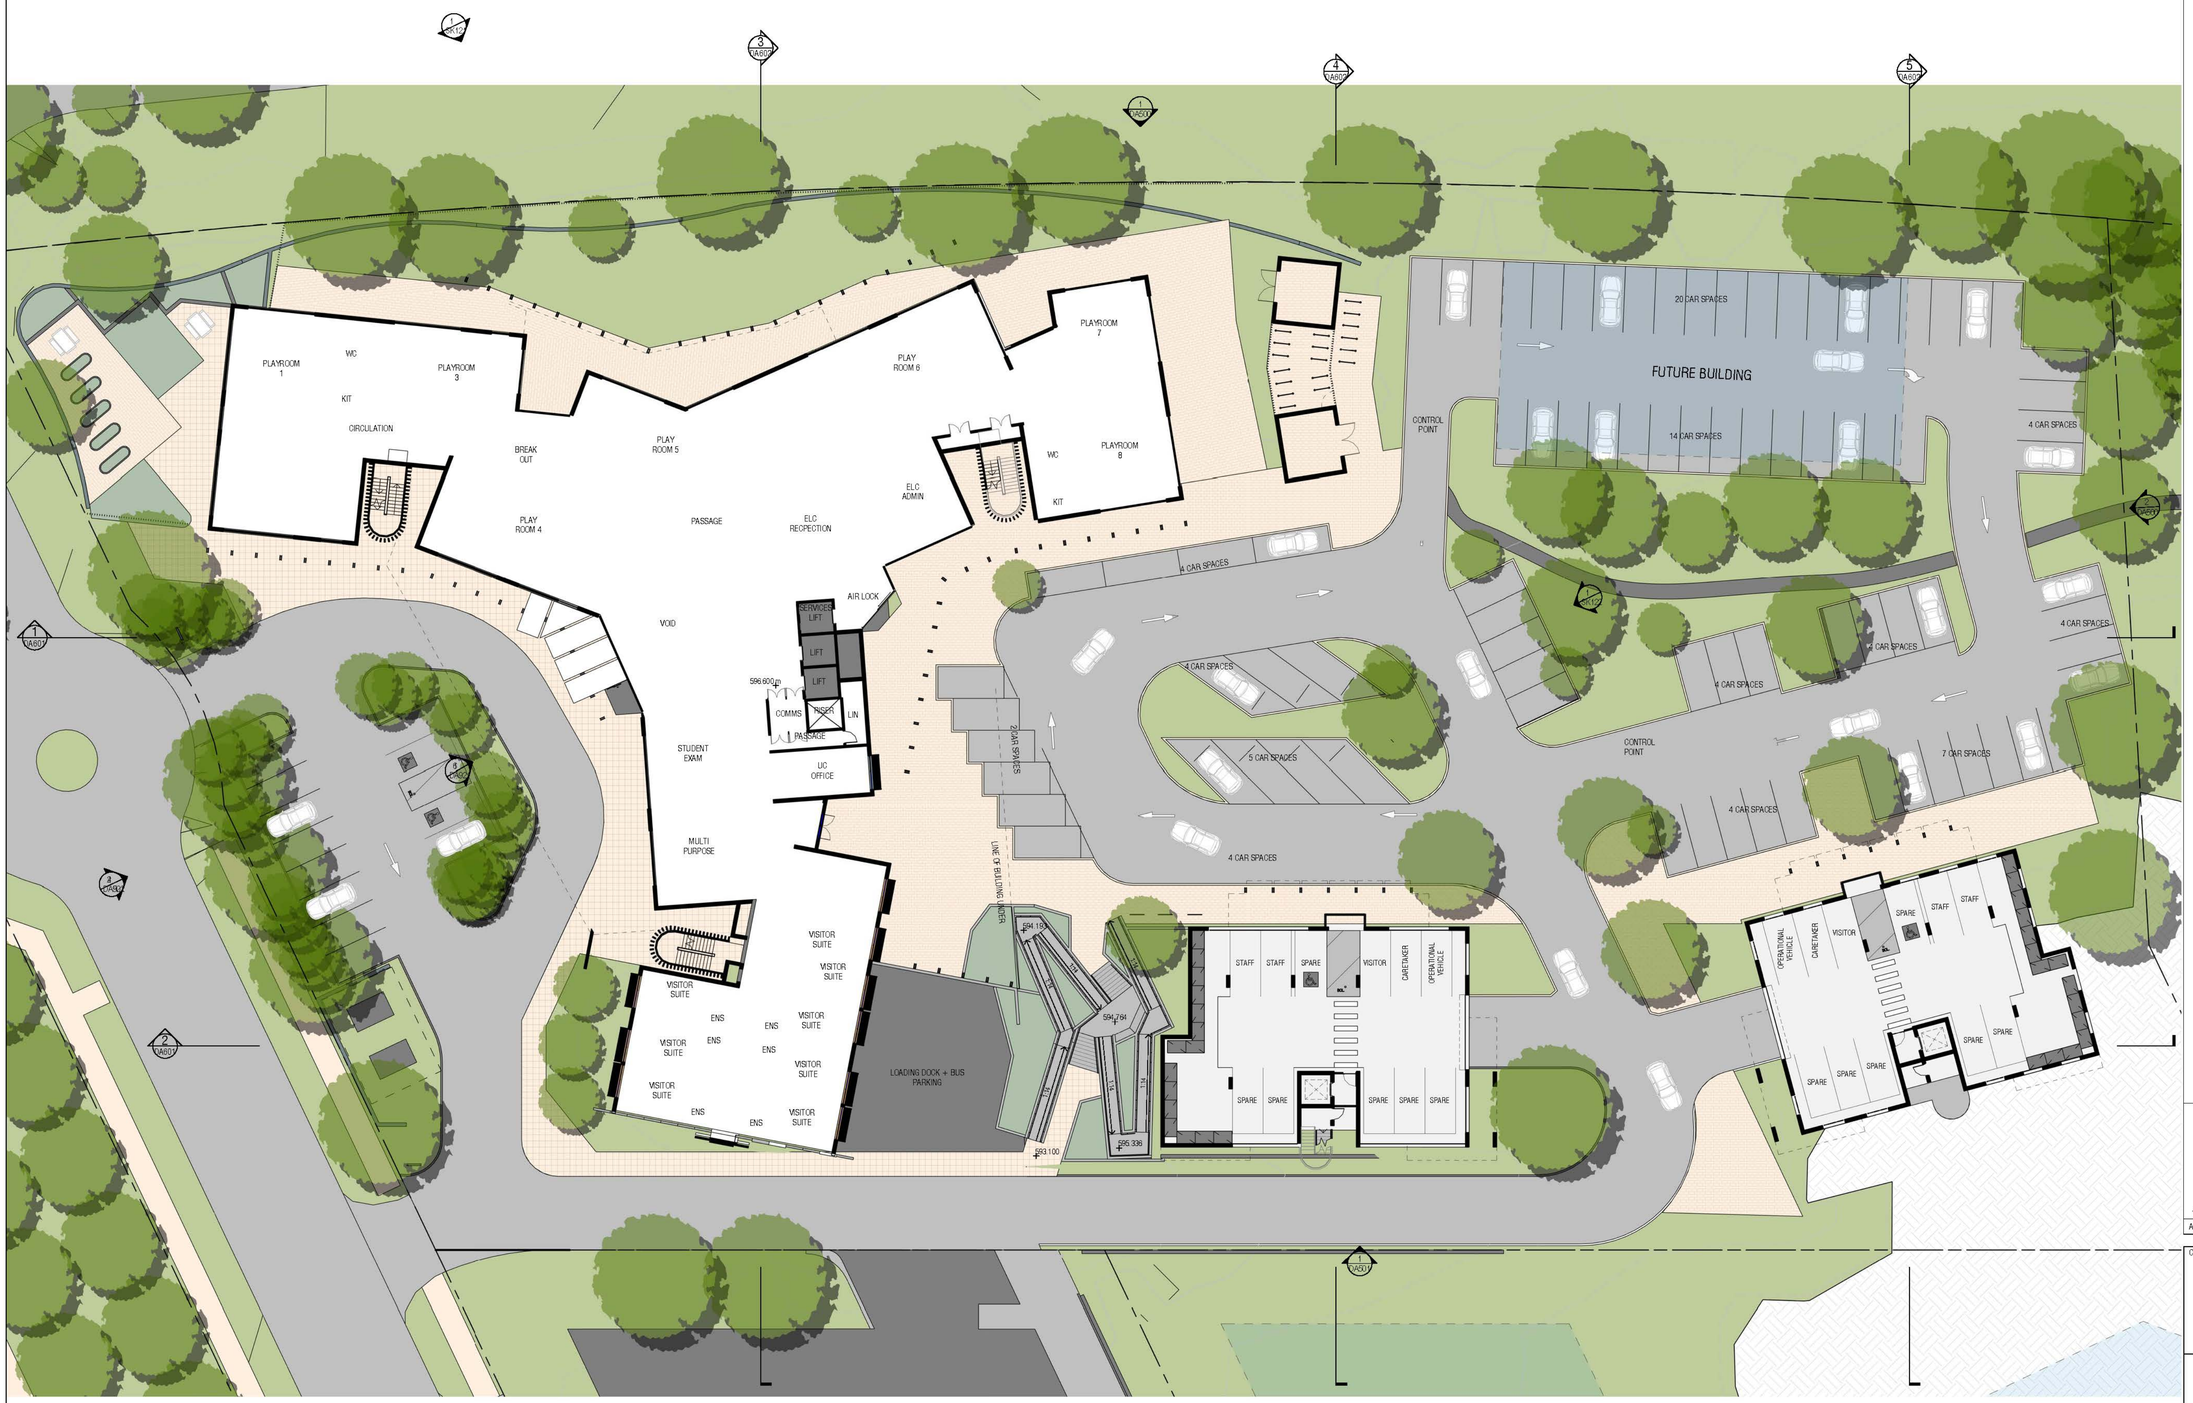

PRELIMINARY

© Copyright

The information and design concepts contained herein are submitted on the understanding that they remain the property of AMC Architecture Pty Ltd ACN 002 70 128 and are not to be used or copied without their permission.

1	ISSUE TO REDHUB FOR INFORMATION	09-02-2018

Amendments

Client

MORAN Health Care Group

AMC ARCHITECTURE+

Unit 2 8-10 Hobart Place
Canberra City ACT 2600
T 02 6257 3222
AMCARCHITECTURE.COM.AU

Project

MORAN HEALTH CARE
HEALTH CLUSTER - UNIVERSITY OF CANBERRA
BLOCK 9, SECTION 3, BRUCE

Drawing

LEVEL 2 FLOOR PLAN (PUBLIC NOTIFICATION)

Scale	Project Number	Drawing No.
1 : 250 @ A1	14.83	DA222
	Drawn: AH/SW; Checked: CP	

Plot Date: 9/02/2018 5:03:50 PM

© Copyright

The information and design concepts contained herein are submitted on the understanding that they remain the property of AMC Architecture Pty Ltd ACN 062 70 120 and are not to be used or copied without their permission.

FUTURE BUILDING

PRELIMINARY

1 ISSUE TO REDHUB FOR INFORMATION 09-02-2018

Amendments

Client

MORAN Health Care Group

AMC ARCHITECTURE

Unit 2 8-10 Hobart Place
Canberra City ACT 2600
t: 02 6257 3222
AMCARCHITECTURE.COM.AU

Project

MORAN HEALTH CARE
HEALTH CLUSTER - UNIVERSITY OF CANBERRA
BLOCK 9, SECTION 3, BRUCE

Drawing

LEVEL 3 FLOOR PLAN (PUBLIC NOTIFICATION)

Scale	Project Number		Drawing No.
1 : 250 @ A1	14.83		DA223
	Drawn: AH/SW	Checked: CP	

Plot Date: 9/02/2018 5:03:40 PM

© Copyright

The information and design concepts contained herein are submitted on the understanding that they remain the property of AMC Architecture Pty Ltd ACN 002 70 128 and are not to be used or copied without their permission.

1	ISSUE TO REDHUB FOR INFORMATION	09-02-2018

Amendments

Client

MORAN Health Care Group

AMC ARCHITECTURE+

Unit 2 8-10 Hobart Place
Canberra City ACT 2600
T 02 6257 3222
AMCARCHITECTURE.COM.AU

Project

MORAN HEALTH CARE
HEALTH CLUSTER - UNIVERSITY OF CANBERRA
BLOCK 9, SECTION 3, BRUCE

Drawing

LEVEL 4 FLOOR PLAN (PUBLIC NOTIFICATION)

Scale	Project Number	Drawing No.
1 : 250 @ A1	14.83	DA224
	Drawn: AH/SW · Checked: CP	

Plot Date: 9/02/2018 5:07:46 PM

© Copyright

The information and design concepts contained herein are submitted on the understanding that they remain the property of AMC Architecture Pty Ltd ACN 062 70 103 and are not to be used or copied without their permission.

FUTURE BUILDING

PRELIMINARY

1	ISSUE TO REDHUB FOR INFORMATION	09-02-2018

Amendments

Client

MORAN Health Care Group

AMC ARCHITECTURE

Unit 2 8-10 Hobart Place
Canberra City ACT 2600
t 02 6257 3222
AMCARCHITECTURE.COM.AU

Project

MORAN HEALTH CARE
HEALTH CLUSTER - UNIVERSITY OF CANBERRA
BLOCK 9, SECTION 3, BRUCE

Drawing

LEVEL 5 FLOOR PLAN (PUBLIC NOTIFICATION)

Scale	Project Number	Drawing No.
1 : 250 @ A1	14.83	DA225
	Drawn: AH/SW	Checked: CP

Plot Date: 9/02/2018 5:03:27 PM

© Copyright

The information and design concepts contained herein are submitted on the understanding that they remain the property of AMC Architecture Pty Ltd ACN 082 70 103 and are not to be used or copied without their permission.

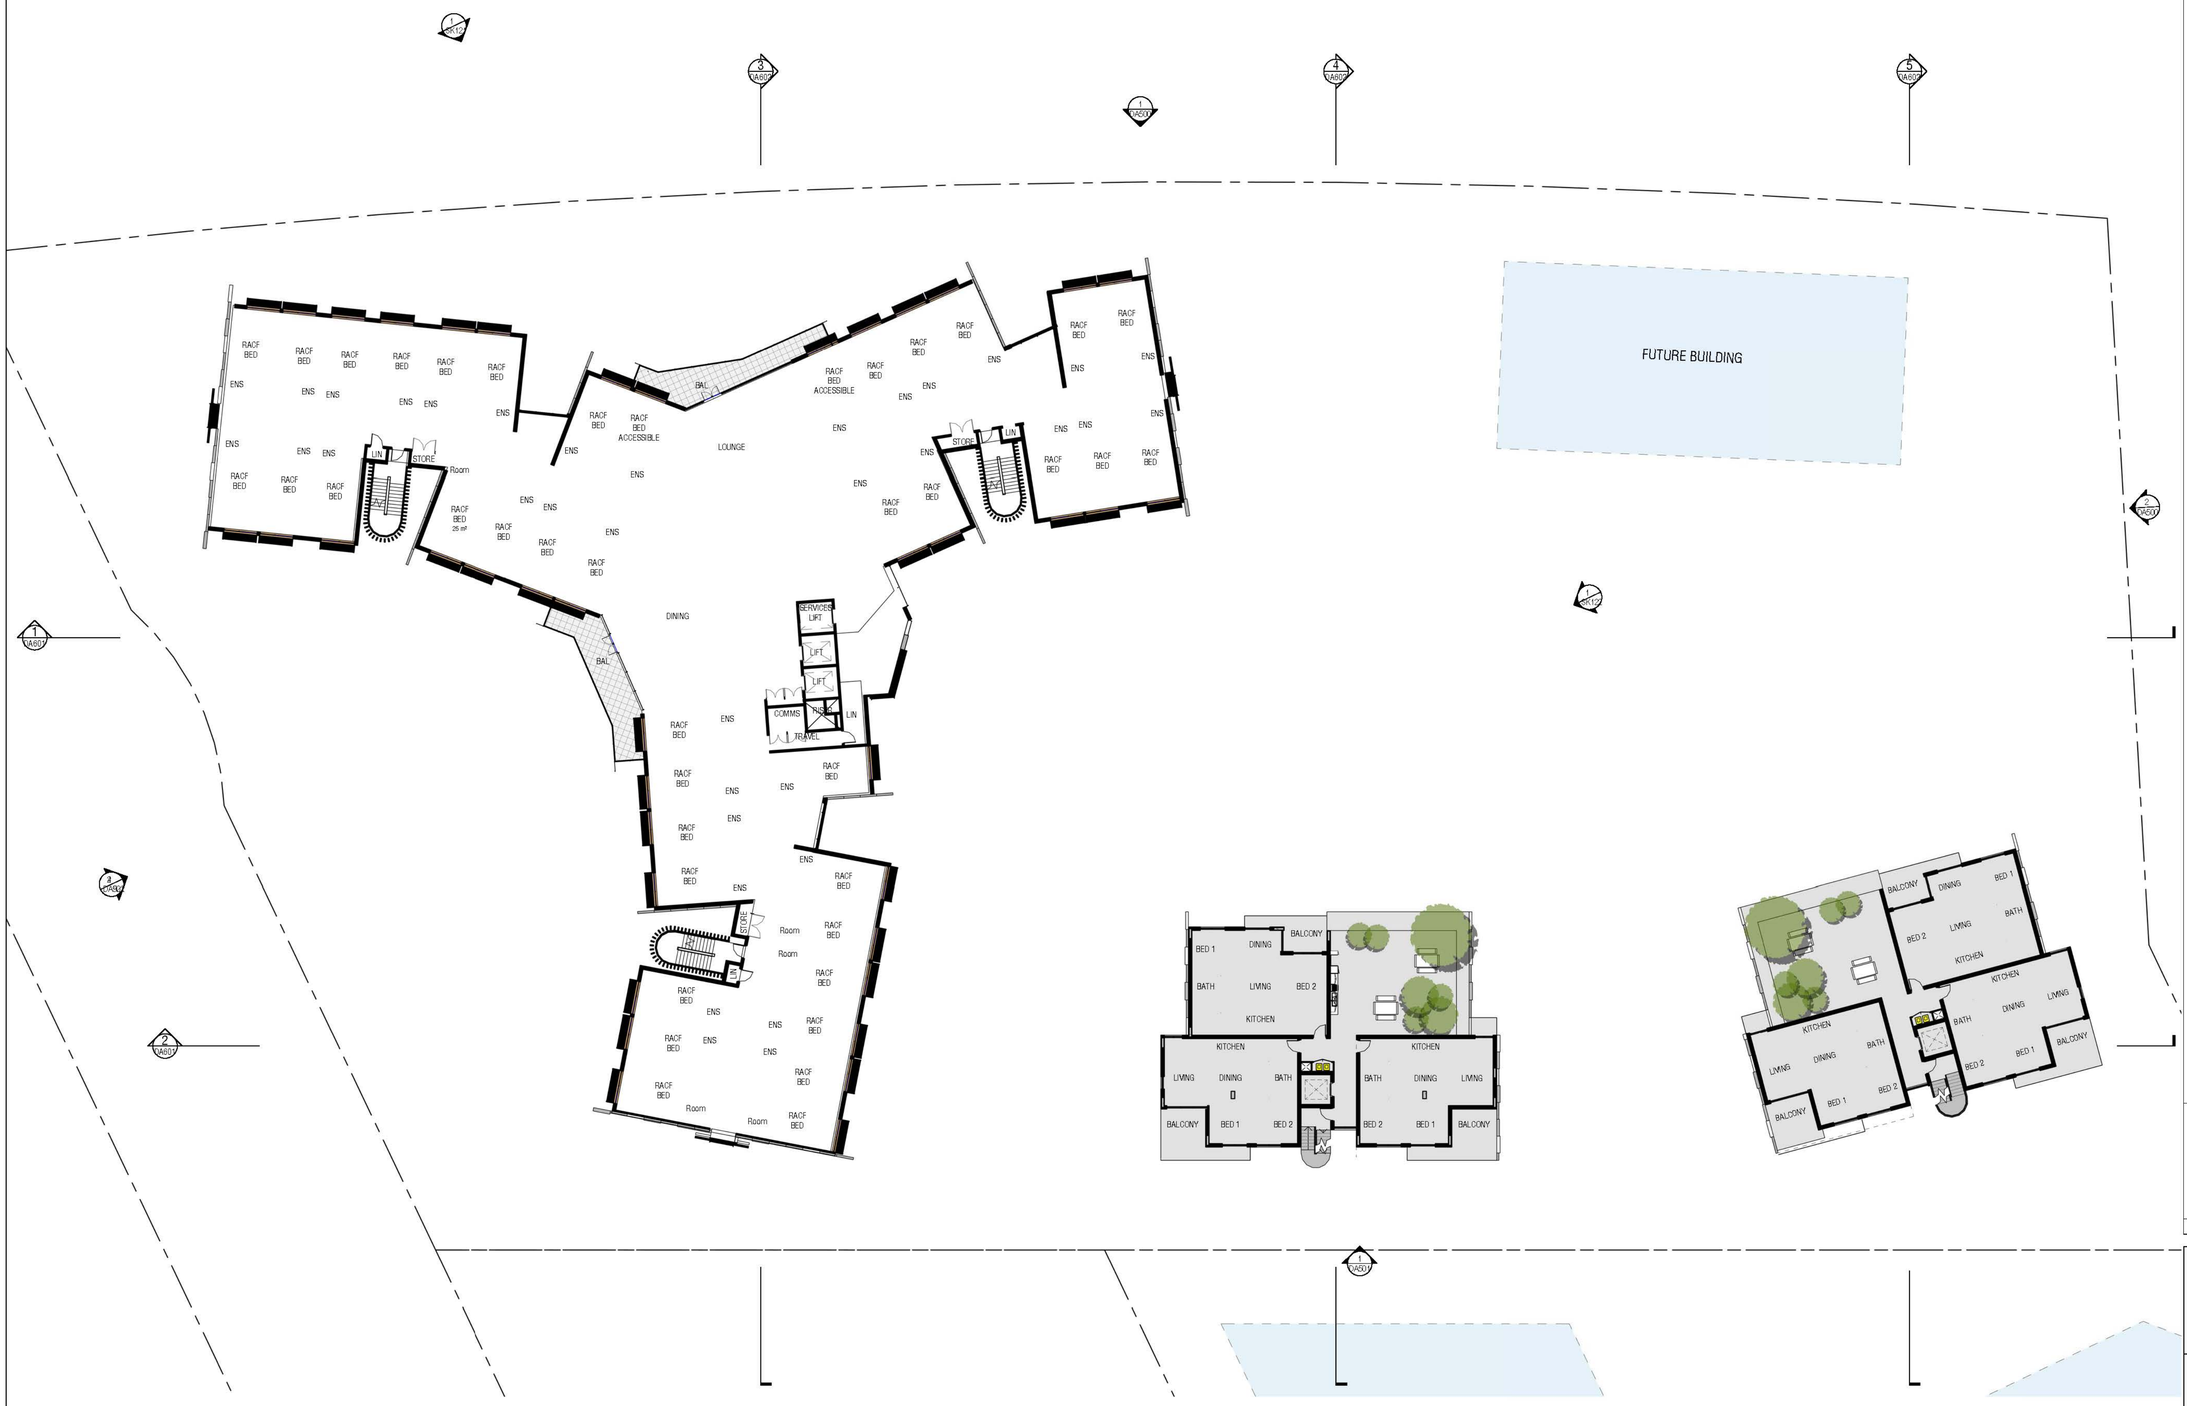

PRELIMINARY

1 ISSUE TO REDHUB FOR INFORMATION 09-02-2018

Amendments

Client

MORAN Health Care Group

AMC ARCHITECTURE

Unit 2 8-10 Hobart Place
Canberra City ACT 2600
T 02 6257 3222
AMCARCHITECTURE.COM.AU

Project

MORAN HEALTH CARE
HEALTH CLUSTER - UNIVERSITY OF CANBERRA
BLOCK 9, SECTION 3, BRUCE

Drawing

LEVEL 6 FLOOR PLAN (PUBLIC NOTIFICATION)

Scale	Project Number		Drawing No.
1 : 250 @ A1	14.83		DA226
	Drawn: AH/SW	Checked: CP	

Plot Date: 9/02/2018 5:03:21 PM

© Copyright

The information and design concepts contained herein are submitted on the understanding that they remain the property of AMC Architecture Pty Ltd ACN 062 70 109 and are not to be used or copied without their permission.

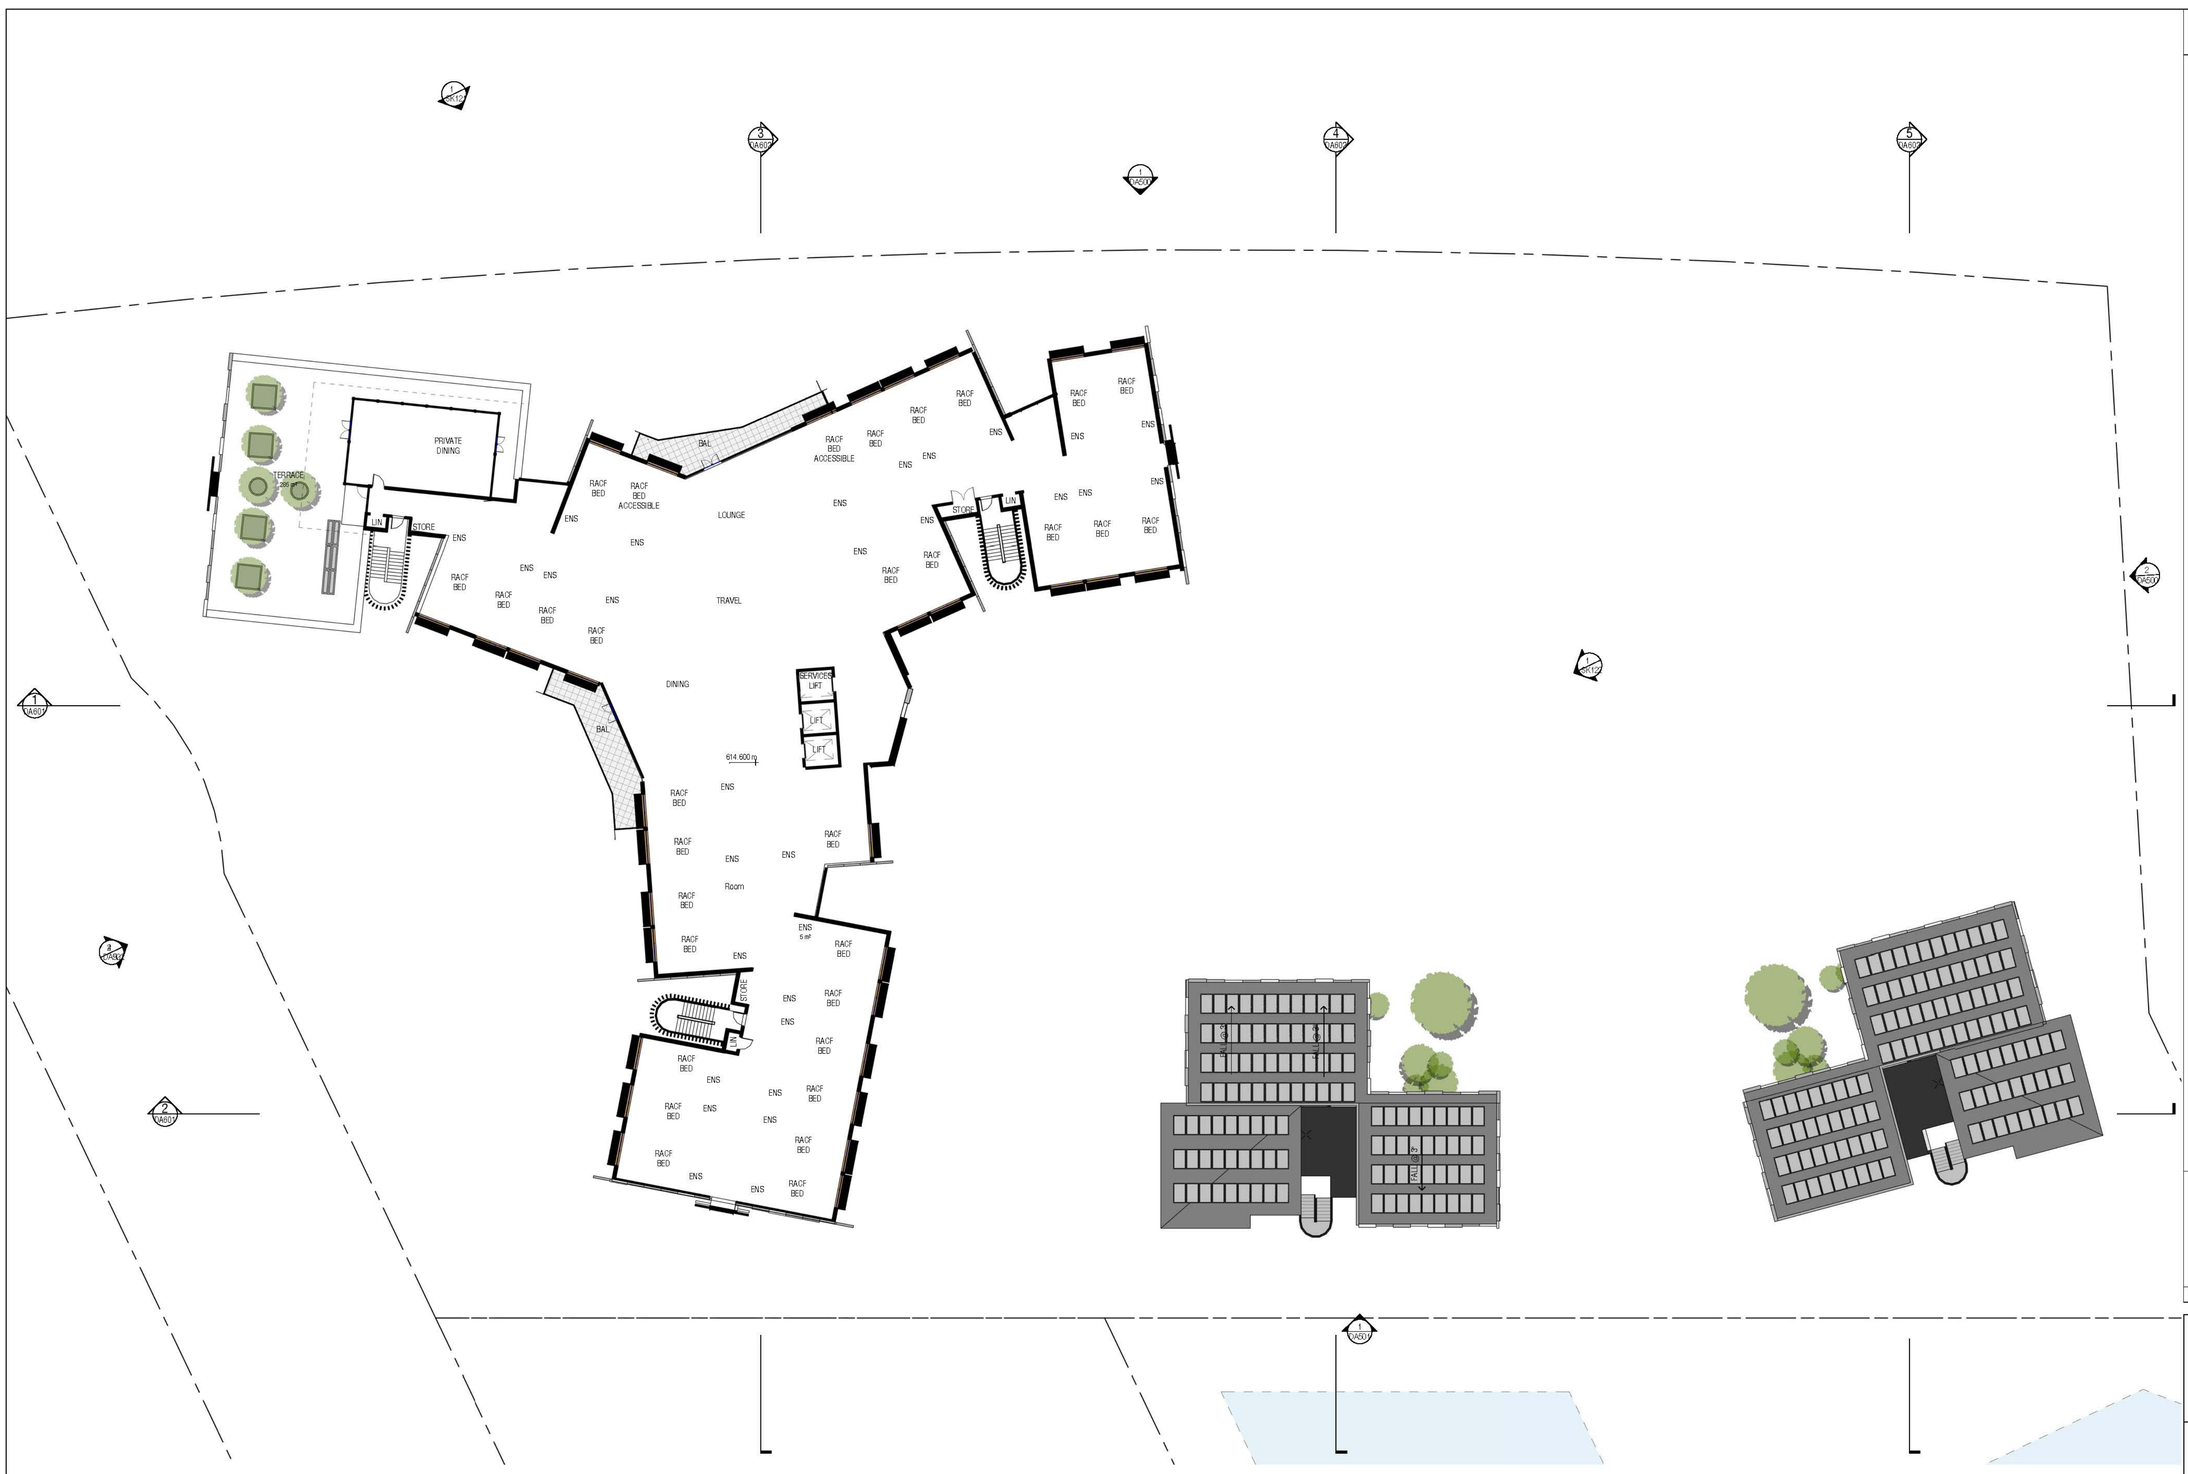

PRELIMINARY

1	ISSUE TO REDHUB FOR INFORMATION	09-02-2018

Amendments

Client

MORAN Health Care Group

AMC ARCHITECTURE

Unit 2 8-10 Hobart Place
Canberra City ACT 2600
t 02 6257 3222
AMCARCHITECTURE.COM.AU

Project

MORAN HEALTH CARE
HEALTH CLUSTER - UNIVERSITY OF CANBERRA
BLOCK 9, SECTION 3, BRUCE

Drawing

LEVEL 7 FLOOR PLAN (PUBLIC NOTIFICATION)

Scale	Project Number		Drawing No.
1 : 250 @ A1	14.83		DA227
	Drawn: AH/SW	Checked: CP	

Plot Date: 9/02/2018 5:02:35 PM

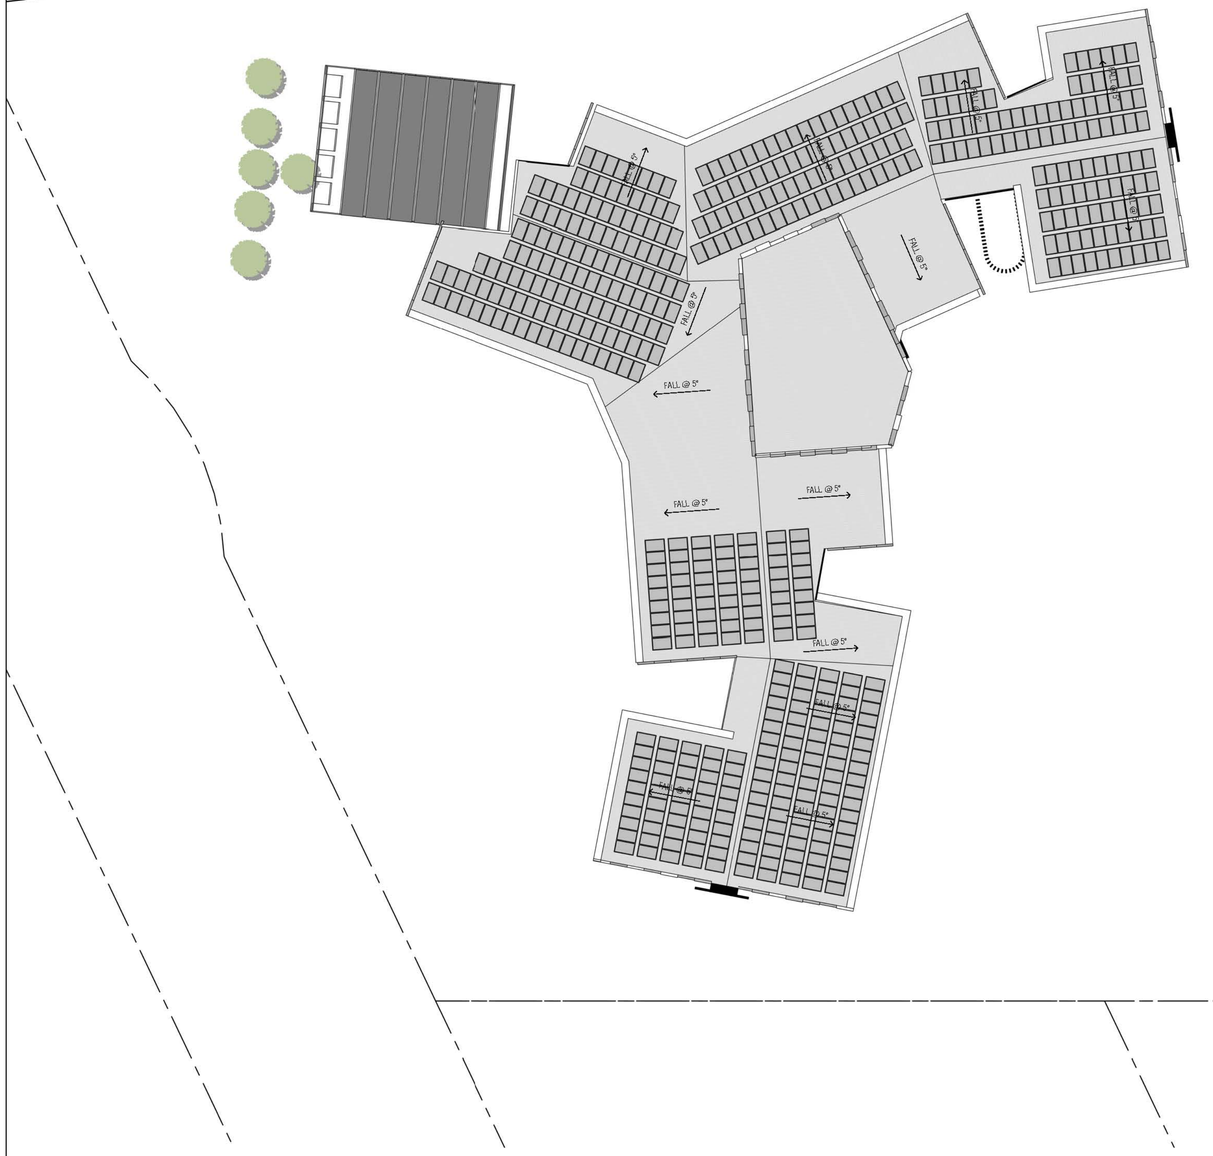

© Copyright

The information and design concepts contained herein are submitted on the understanding that they remain the property of AMC Architecture Pty Ltd ACN 062 70 109 and are not to be used or copied without their permission.

1 ISSUE TO REDHUB FOR INFORMATION 09-02-2018

Amendments

Client

MORAN Health Care Group

AMC ARCHITECTURE+

Unit 2 8-10 Hobart Place
Canberra City ACT 2600
t 02 6257 3222
AMCARCHITECTURE.COM.AU

Project

MORAN HEALTH CARE
HEALTH CLUSTER - UNIVERSITY OF CANBERRA
BLOCK 9, SECTION 3, BRUCE

Drawing

ROOF PLAN (PUBLIC NOTIFICATION)

Scale	Project Number		Drawing No.
1 : 250 @ A1	14.03		DA228
	Drawn: AH/SW	Checked: CP	

PRELIMINARY

Plot Date: 9/02/2018 5:02:39 PM

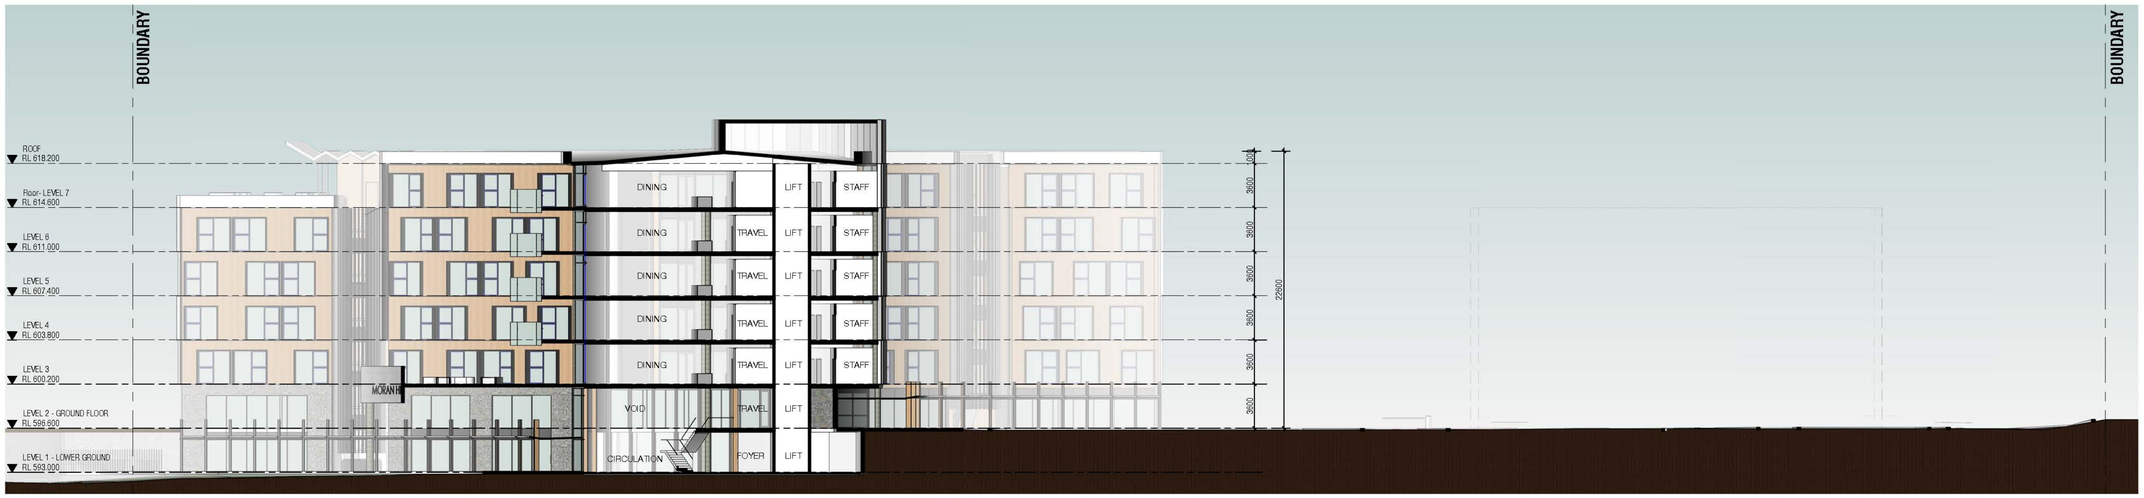

1 SITE SECTION 01
Scale: 1 : 250

2 SITE SECTION 02
Scale: 1 : 250

FOR REVIEW

© Copyright
The information and design concepts contained herein are submitted on the understanding that they remain the property of AMC Architecture Pty Ltd ACN 062 70 109 and are not to be used or copied without their permission.

2	FOR PRE-APPLICATION MEETING	10-01-2018
1	FOR CLIENT APPROVAL	20-12-2017

Amendments

Client
MORAN Health Care Group

AMC ARCHITECTURE+
Unit 2 8-10 Hobart Place
Canberra City ACT 2600
t 02 6257 3222
AMCARCHITECTURE.COM.AU

Project
MORAN
MORAN HEALTH CLUSTER
UNIVERSITY OF CANBERRA

Drawing
SITE SECTIONS

Scale	Project Number	Drawing No.
1 : 250 @ A1	14.03	DA601
	Drawn: AH/SW · Checked: CP	

Plot Date: 18/01/2018 1:24:00 PM

1 NORTH ELEVATION
Scale 1 : 250

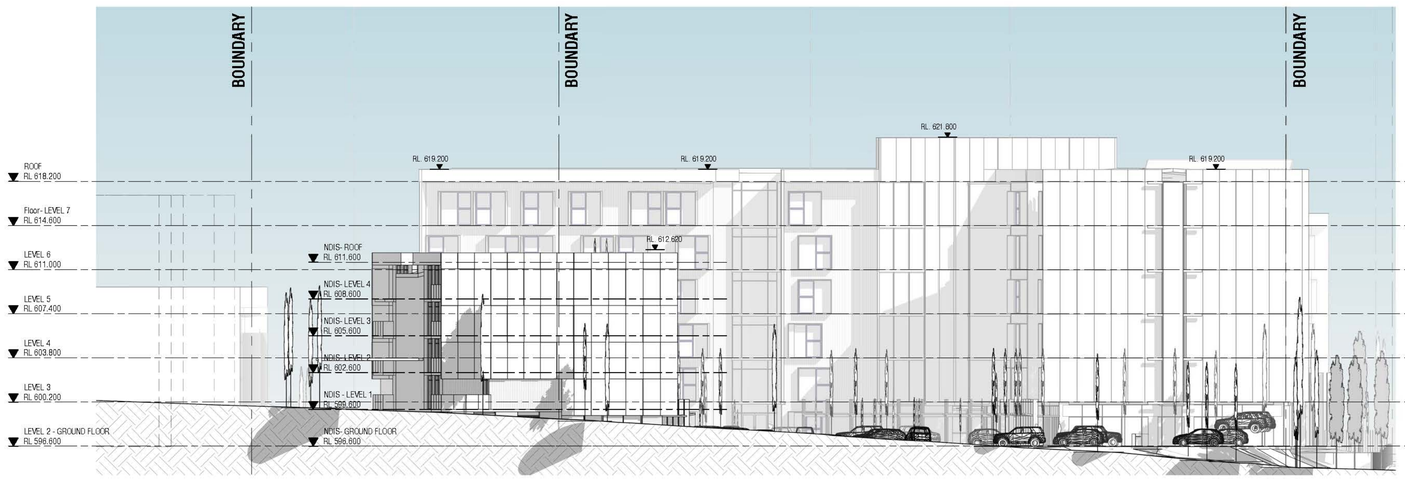

2 ~~DASHED~~ ELEVATION
Scale 1 : 250

FOR REVIEW

© Copyright
The information and design concepts contained herein are submitted on the understanding that they remain the property of AMC Architecture Pty Ltd ACN 062 70 109 and are not to be used or copied without their permission.

2	FOR PRE-APPLICATION MEETING	10-01-2018
1	FOR CLIENT APPROVAL	20-12-2017

Amendments

Client
MORAN Health Care Group

AMC ARCHITECTURE+
Unit 2 8-10 Hobart Place
Canberra City ACT 2600
t 02 6257 3222
AMCARCHITECTURE.COM.AU

Project
MORAN
MORAN HEALTH CLUSTER
UNIVERSITY OF CANBERRA

Drawing
NORTH & EAST ELEVATIONS

Scale	Project Number	Drawing No.
1 : 250 @ A1	14.03	DA500
	Drawn: AH/SW / Checked: CP	

Plot Date: 18/01/2018 1:29:47 PM

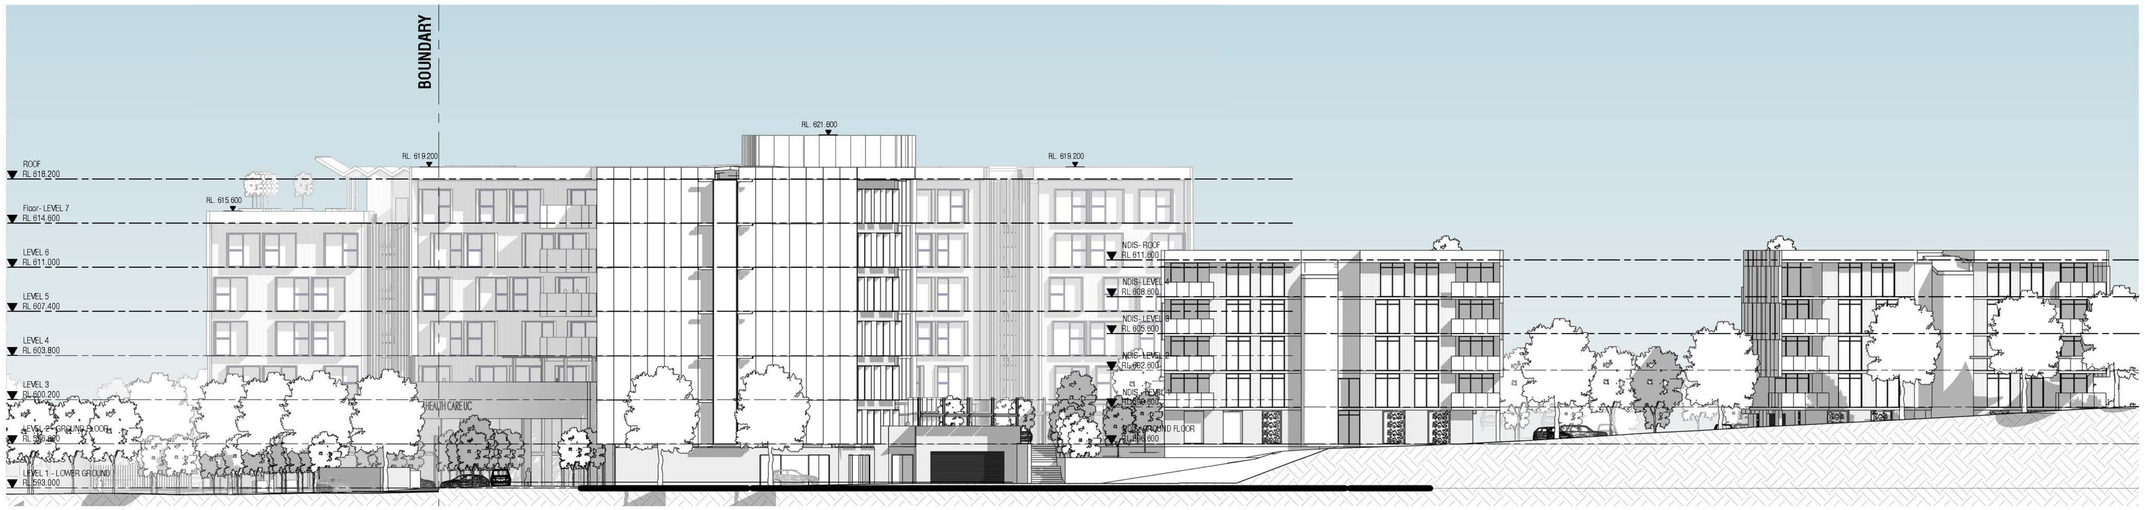

1 SOUTH ELEVATION
Scale: 1 : 250

2 WEST ELEVATION
Scale: 1 : 250

FOR REVIEW

© Copyright
The information and design concepts contained herein are submitted on the understanding that they remain the property of AMC Architecture Pty Ltd ACN 062 70 109 and are not to be used or copied without their permission.

2	FOR PRE-APPLICATION MEETING	10-01-2018
1	FOR CLIENT APPROVAL	20-12-2017

Amendments

Client
MORAN Health Care Group

AMC ARCHITECTURE+
Unit 2 8-10 Hobart Place
Canberra City ACT 2600
t 02 6257 3222
AMCARCHITECTURE.COM.AU

Project
MORAN
MORAN HEALTH CLUSTER
UNIVERSITY OF CANBERRA

Drawing
SOUTH & WEST ELEVATIONS

Scale	Project Number	Drawing No.
1 : 250 @ A1	14.03	DA501
	Drawn: AH/SW · Checked: CP	

Plot Date: 18/01/2018 1:25:04 PM

© Copyright

The information and design concepts contained herein are submitted on the understanding that they remain the property of AMC Architecture Pty Ltd ACN 092 70 139 and are not to be used or copied without their permission.

1 VIEW LOOKING SOUTH
Scale: NTS

2 AERIAL VIEW LOOKING WEST
Scale: NTS

3 AERIAL VIEW LOOKING EAST
Scale: NTS

4 VIEW LOOKING EAST
Scale: NTS

PRELIMINARY

1	FOR CLIENT APPROVAL	20-12-2017

Amendments

Client

MORAN Health Care Group

AMC ARCHITECTURE+
Unit 2 8-10 Hobart Place
Canberra City ACT 2600
T 02 6257 3222
AMCARCHITECTURE.COM.AU

Project
MORAN
MORAN HEALTH CLUSTER
UNIVERSITY OF CANBERRA

Drawing
3D IMAGES - SHEET 1

Scale	Project Number	Drawing No.
@ A1	14.83	DA020
	Drawn: Author / Checked: Checker	

Plot Date: 20/12/2017 4:52:33 PM

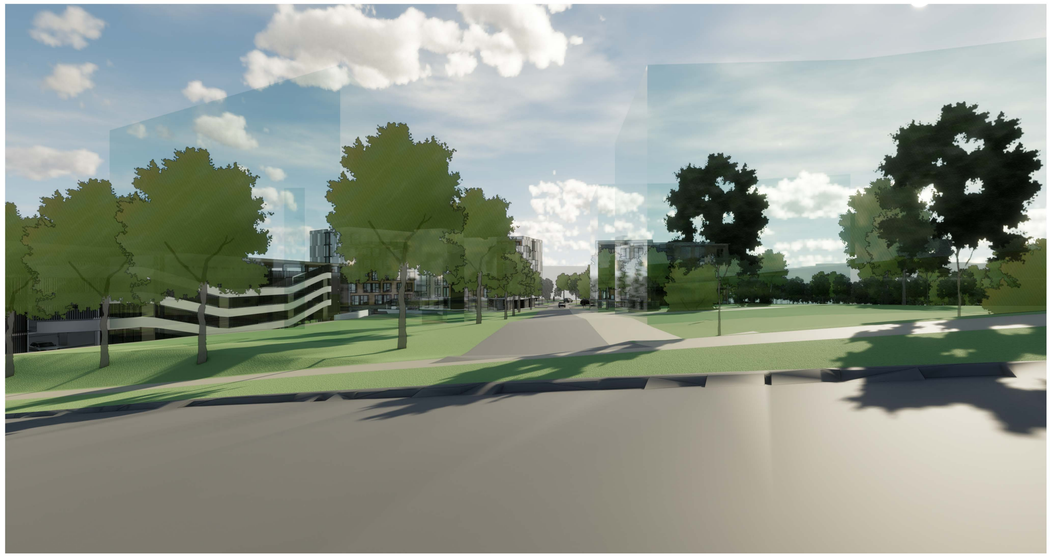

1 VIEW LOOKING NORTH ALONG FUTURE AXIS
Scale: NTS

2 VIEW LOOKING NORTH FROM UCPH
Scale: NTS

3 VIEW LOOKING WEST ALONG GINNINDERRA DRIVE
Scale: NTS

4 VIEW LOOKING WEST ALONG NDIS
Scale: NTS

PRELIMINARY

© Copyright
The information and design concepts contained herein are submitted on the understanding that they remain the property of AMC Architecture Pty Ltd ACN 002 70 139 and are not to be used or copied without their permission.

1	FOR CLIENT APPROVAL	20-12-2017

Amendments

Client

MORAN Health Care Group

AMC ARCHITECTURE+
Unit 2 8-10 Hobart Place
Canberra City ACT 2600
T 02 6257 3222
AMCARCHITECTURE.COM.AU

Project
MORAN
MORAN HEALTH CLUSTER
UNIVERSITY OF CANBERRA

Drawing
3D IMAGES - SHEET 2

Scale	Project Number	Drawing No.
@ A1	14.83	DA021
	Drawn: Author / Checked: Checker	

Plot Date: 20/12/2017 4:52:24 PM

1 SHADOW DIAGRAMS - 9AM JUNE 21ST
Scale: 1 : 1000

2 SHADOW DIAGRAMS - 12PM JUNE 21ST
Scale: 1 : 1000

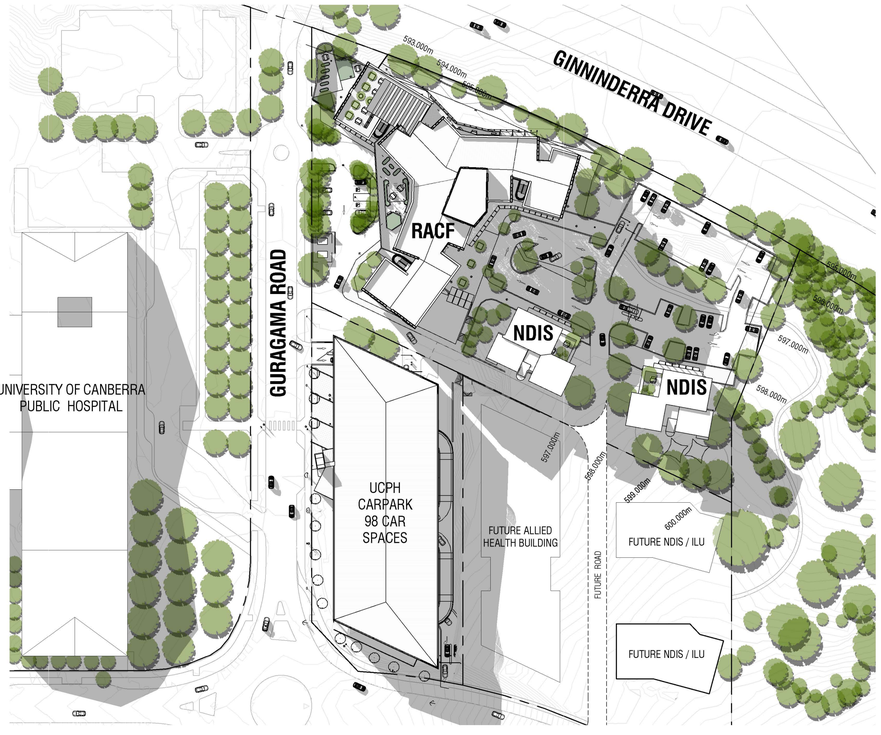

3 SHADOW DIAGRAMS - 3PM JUNE 21ST
Scale: 1 : 1000

PRELIMINARY

© Copyright
The information and design concepts contained herein are submitted on the understanding that they remain the property of AMC Architecture Pty Ltd ACN 092 70 139 and are not to be used or copied without their permission.

1 FOR CLIENT APPROVAL 20-12-2017
Amendments

Client
MORAN Health Care Group

AMC ARCHITECTURE+
Unit 2 8-10 Hobart Place
Canberra City ACT 2600
t 02 6257 3222
AMCARCHITECTURE.COM.AU

Project
MORAN
MORAN HEALTH CLUSTER
UNIVERSITY OF CANBERRA

Drawing
SHADOW DIAGRAMS

Scale	Project Number	Drawing No.
1 : 1000 @ A1	14.83	DA900
	Drawn / Checked	

Plot Date: 20/12/2017 4:46:28 PM